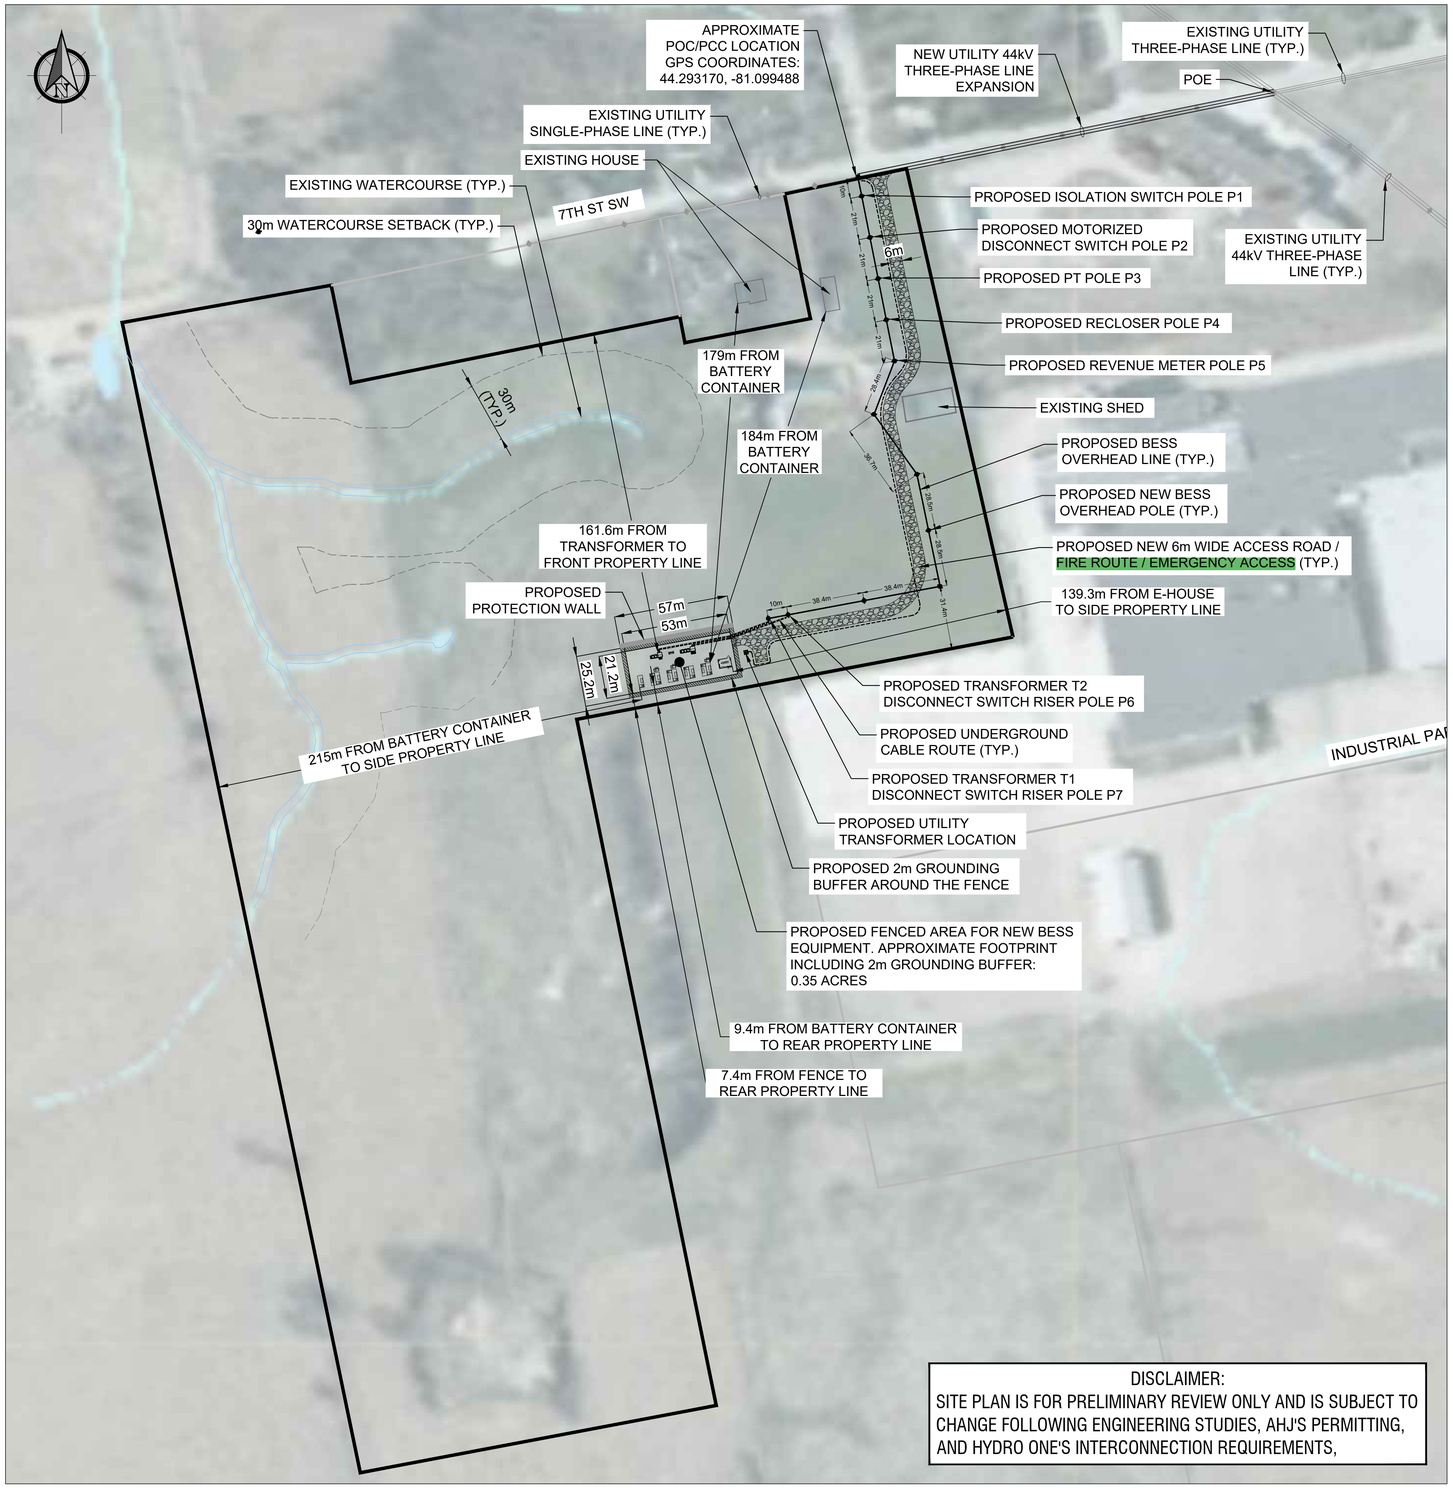

1 E-1 SITE PLAN
SCALE: 1:1300

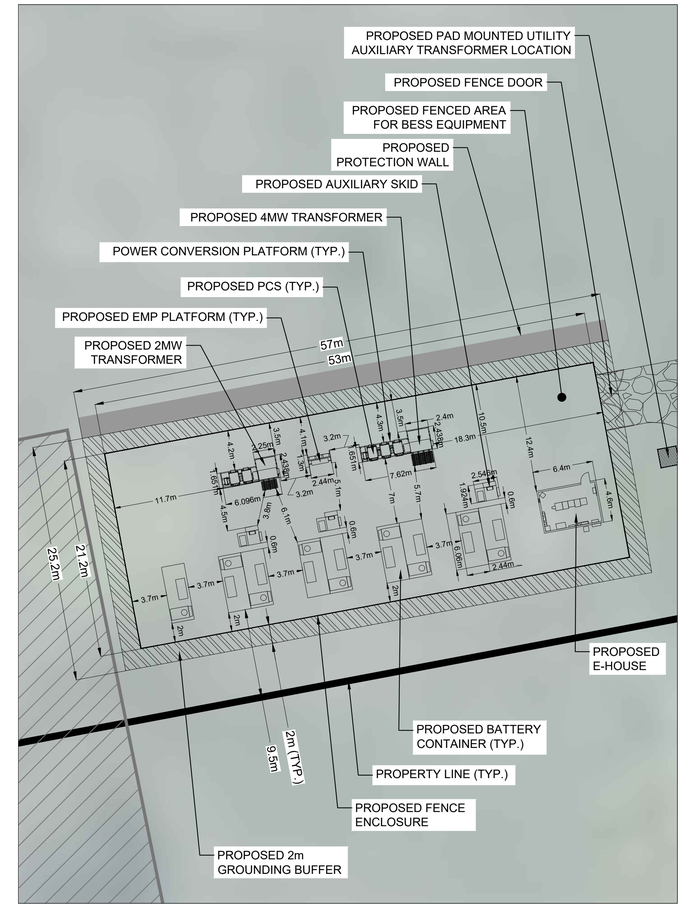

2 E-1 EQUIPMENT LAYOUT
SCALE: 1:300

PROTECTION WALL

3 E-1 BLAST WALL
N.T.S

SOLARBANK

Suite 803, 505 Consumer Road,
North York M2J 4V8
T: 416 494 9559
www.solarbankcorp.com

ISSUE STAGE:
REVIEW

THIS DRAWING IS AN INSTRUMENT OF SERVICE, IS PROVIDED BY AND IS THE PROPERTY OF SOLARBANK CORPORATION. THIS DRAWING CANNOT BE MODIFIED AND/OR REPRODUCED WITHOUT THE CONSENT OF THIS OFFICE

ENGINEER'S SEAL

REV#	DESCRIPTION	DATE	D.B.	C.B.
04	RE-ISSUED FOR SITE PLAN APPROVAL	2025-07-16	S.Z.	S.X.
03	ISSUED PER ADDING POC/PCC GPS COORDINATES	2025-07-02	S.Z.	S.X.
02	ISSUED FOR CIA REVISION	2025-05-14	S.Z.	S.X.
01	ISSUED FOR LANDLORD REVIEW	2025-04-16	S.Z.	
00	ISSUED FOR PERMIT	2025-02-26	S.Z.	A.V.

DRAWING NAME:
SITE PLAN

DRAWN BY: S.Z.
CHECKED BY: S.X.
SCALE: AS NOTED
DATE: 2025-07-16

PROJECT NAME:
OZ-1
157 7TH ST SW,
CHESLEY, ONTARIO, N0G 1L0

PROJECT NO.:
E-LT1-OZ-1

DRAWING NO: E-1
REV. NO: 04